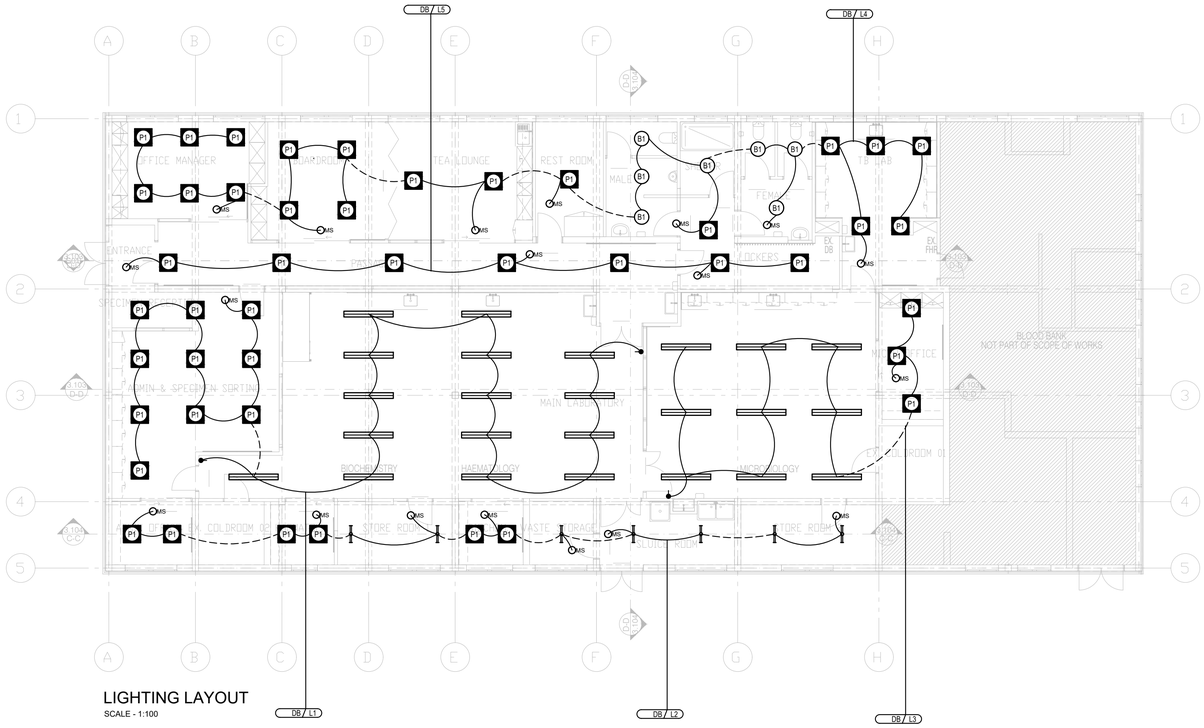

LIGHTING LAYOUT

SCALE - 1:100

LIGHTING SYMBOLS

	70W, 4000K RECESSED 1705mm LUMINAIRE. REGENT LIGHTING R-LINE.
	24W LED, 4000K RECESSED 580mm LUMINAIRE. REGENT LIGHTING NASA.
P1	36W LED, 4000K RECESSED 600x600mm PANEL LIGHT FITTING. REGENT LIGHTING LUXON OPAL.
B1	20W LED, 4000K RECESSED 1200x600mm PANEL LIGHT FITTING.
MS	MOTION SENSOR.
	LIGHT SWITCH.

CLIENT

NATIONAL HEALTH LABORATORY SERVICE

ARCHITECT

DESIGNSCAPE architects

REVISIONS

REV.	DATE	BY	DESCRIPTION
A	03/10/24	L.M	ISSUED FOR INFORMATION
B	12/01/26	N.M	ISSUED FOR TENDER

ISSUED FOR

	PRELIMINARY		COUNCIL SUBMISSION
	APPROVAL		INFORMATION
	COSTING		CONSTRUCTION
X	TENDER		AS BUILT

Project: MANAPO NATIONAL HEALTH LABORATORY SERVICES

Description: LIGHTING LAYOUT

Mekan Engineering Services Est. 2000

MEP House
9 Phillip Engelbrecht Drive
Meyerstdal
Alberton
1448

Tel: 011 867 1974
Fax: 011 867 0140
Email: info@mekanes.co.za
Web site: www.mekangroup.co.za
Reg no. 2017/123673/07

Drawn By	Designed By	Senior Engineer	Pr. Registration No.	Date
N.M	F.M.S			12-01-2026

Discipline	Project Engineer	Pr. Registration No.	Scale
ELECTRICAL			1:100

Drawing No.	Rev No.	Size
B1620E-EL-002	B	A1

KEY PLAN

REFERENCE DRAWINGS

REFERENCE DESCRIPTION	DRAWING NO.	REV	REV DATE